Sheer plan perpendicular to roof

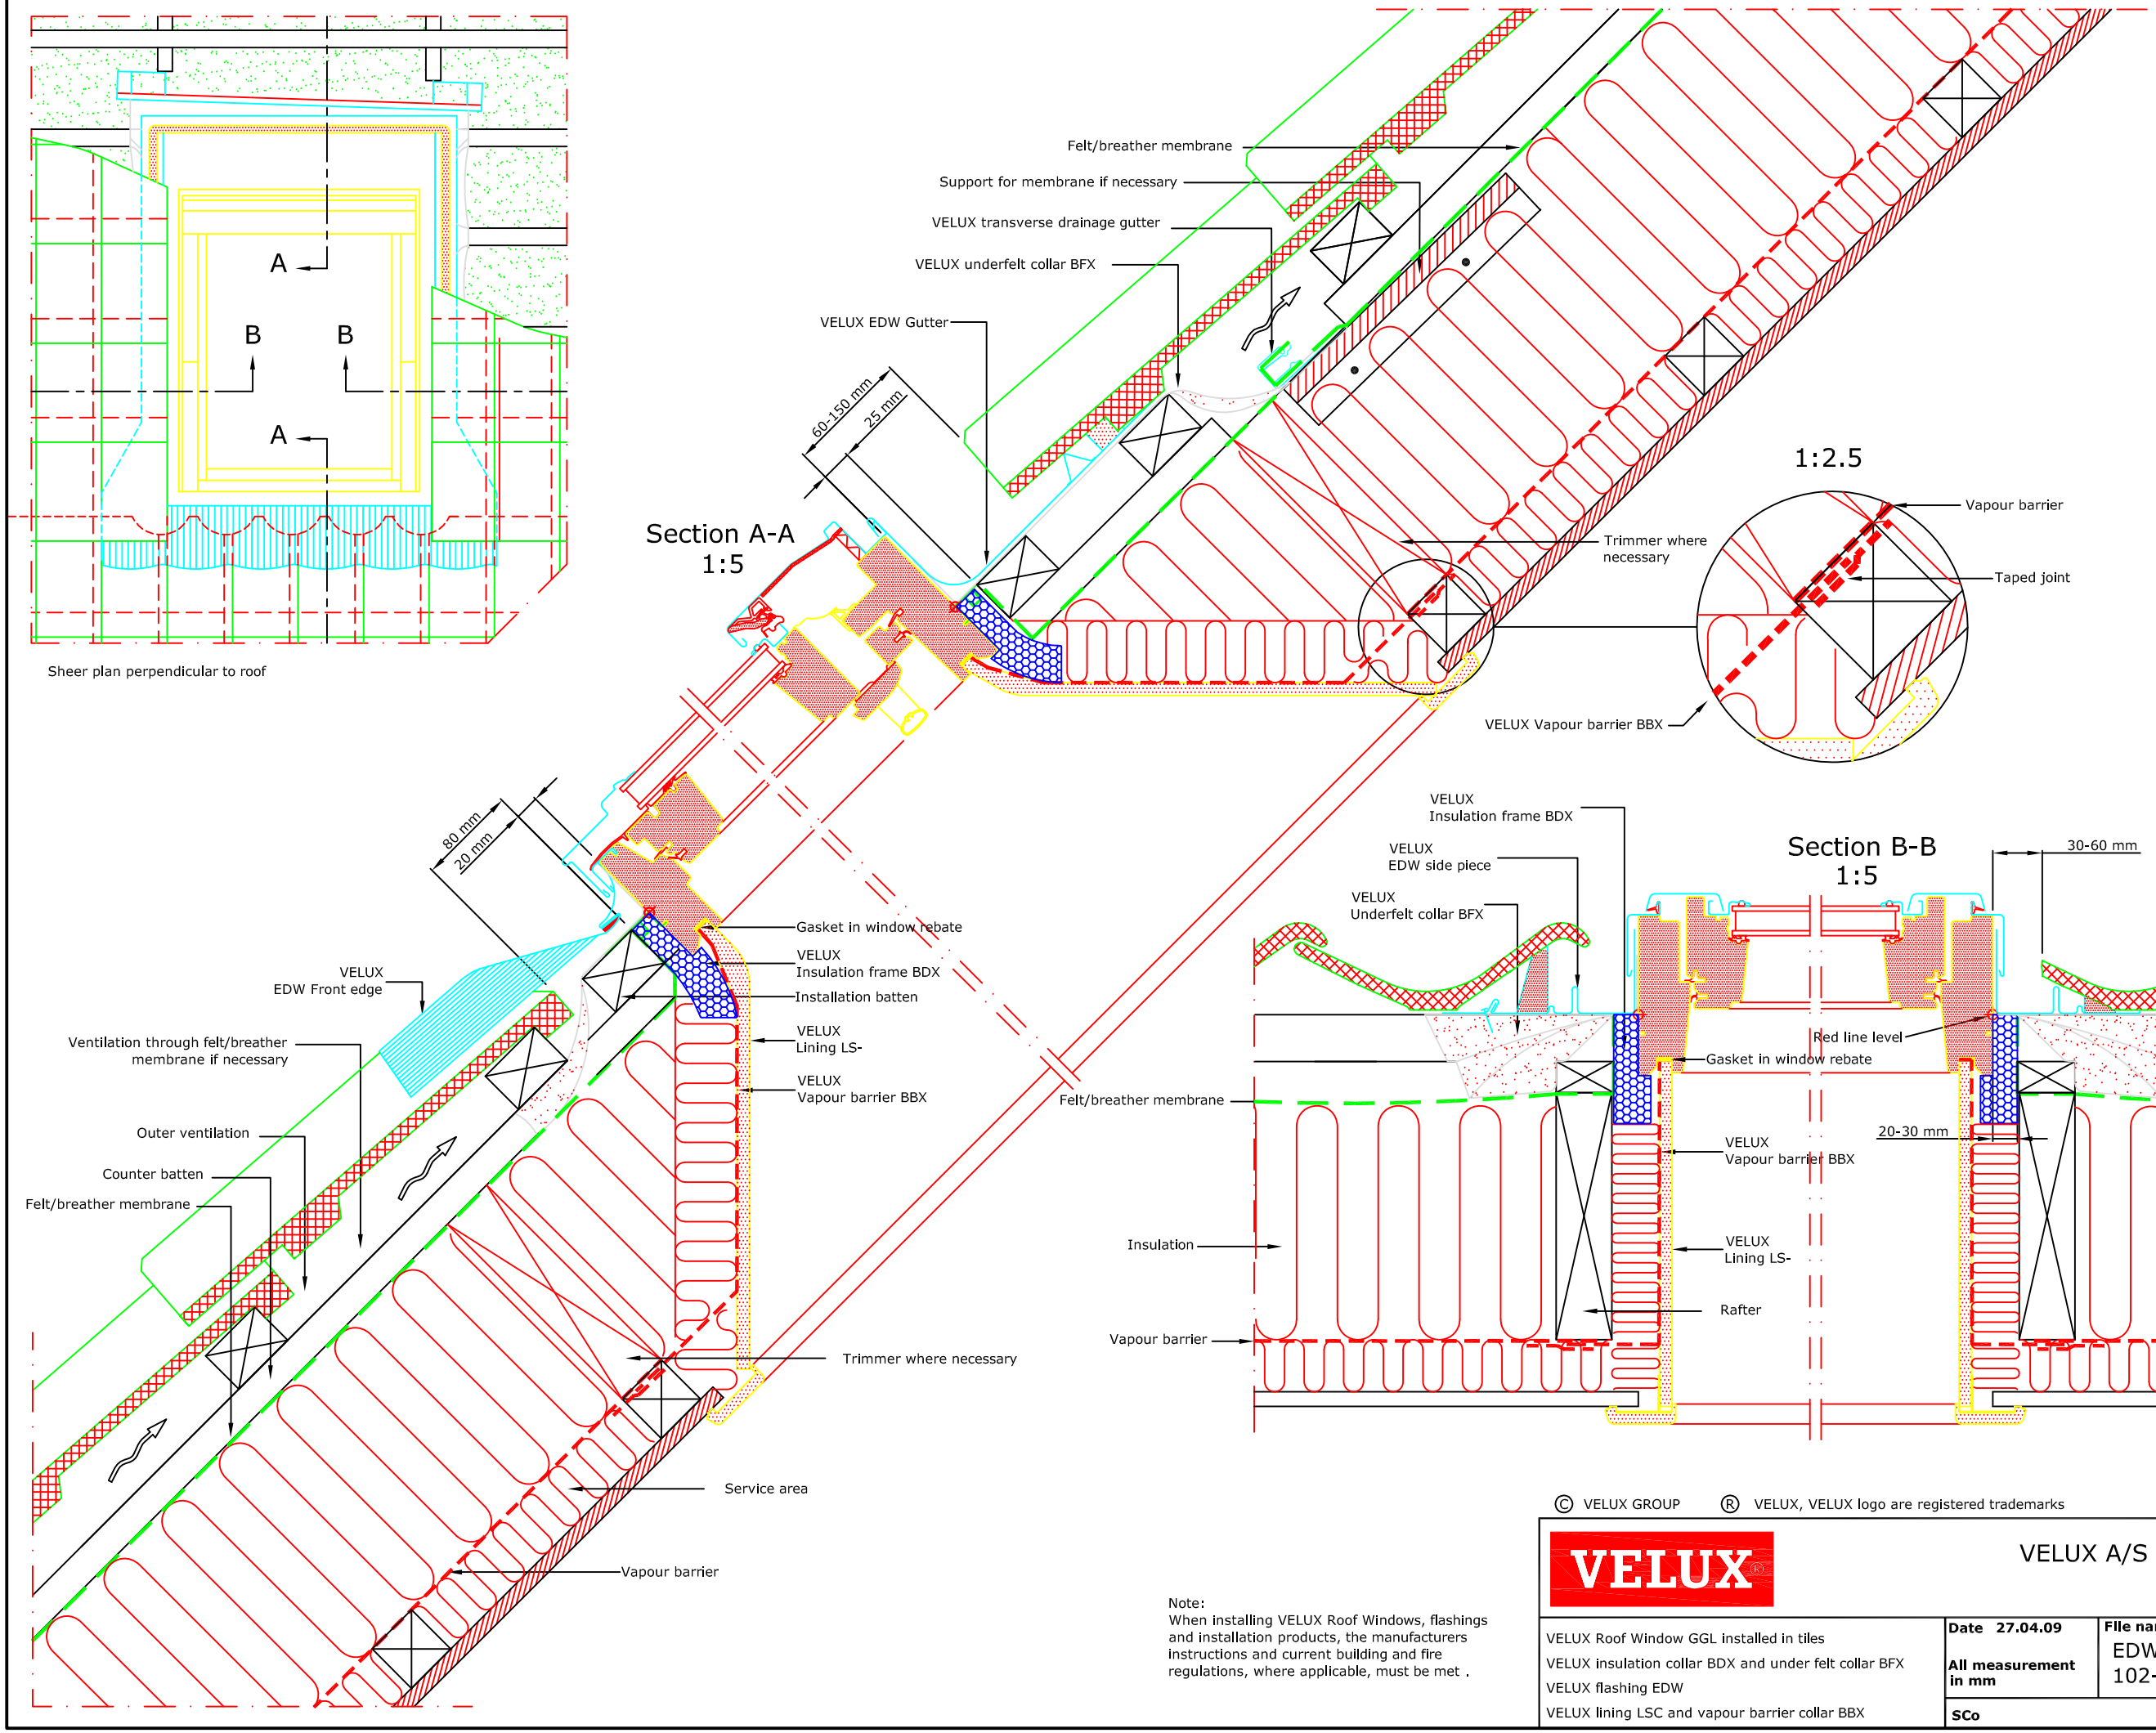

Note:
When installing VELUX Roof Windows, flashings and installation products, the manufacturers instructions and current building and fire regulations, where applicable, must be met .

© VELUX GROUP ® VELUX, VELUX logo are registered trademarks

VELUX A/S

VELUX Roof Window GGL installed in tiles
VELUX insulation collar BDX and under felt collar BFX
VELUX flashing EDW
VELUX lining LSC and vapour barrier collar BBX

Date 27.04.09	File name	Drawing no.
All measurement in mm	EDW-VN-102-1109	-
SCo		-